
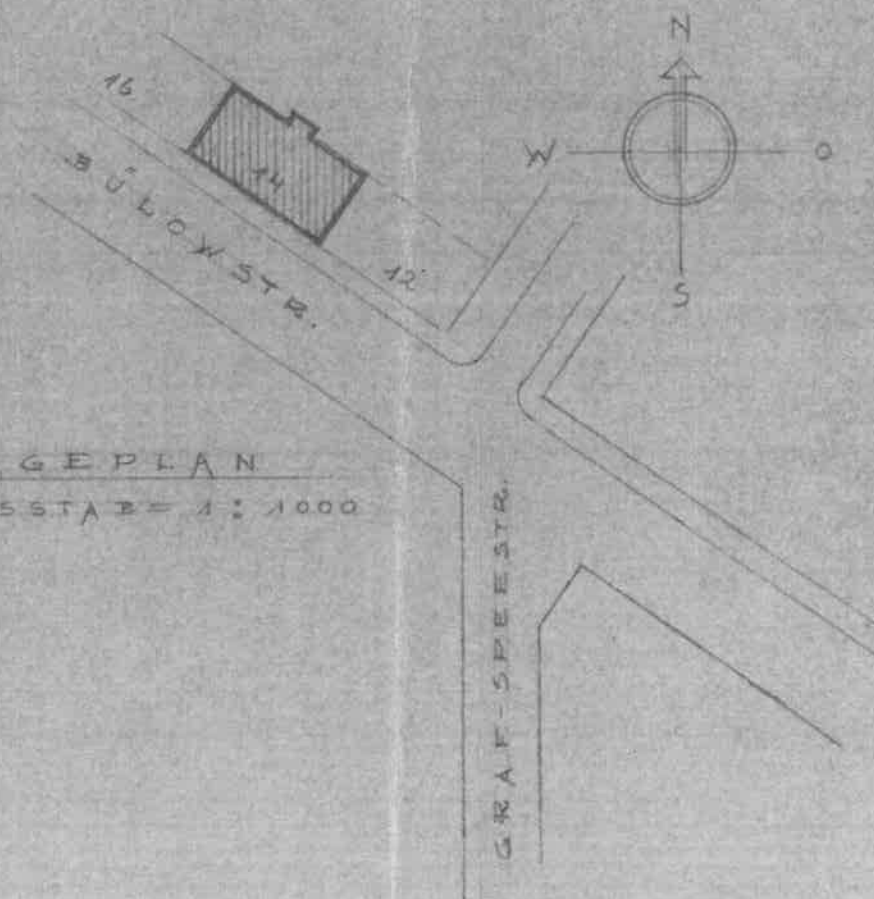


U N S T A N D S E T Z U N G D E S W O H N H A U S E S B Ü L O W S T R. 14

EIGENTÜMER: BRUNO SUTER.

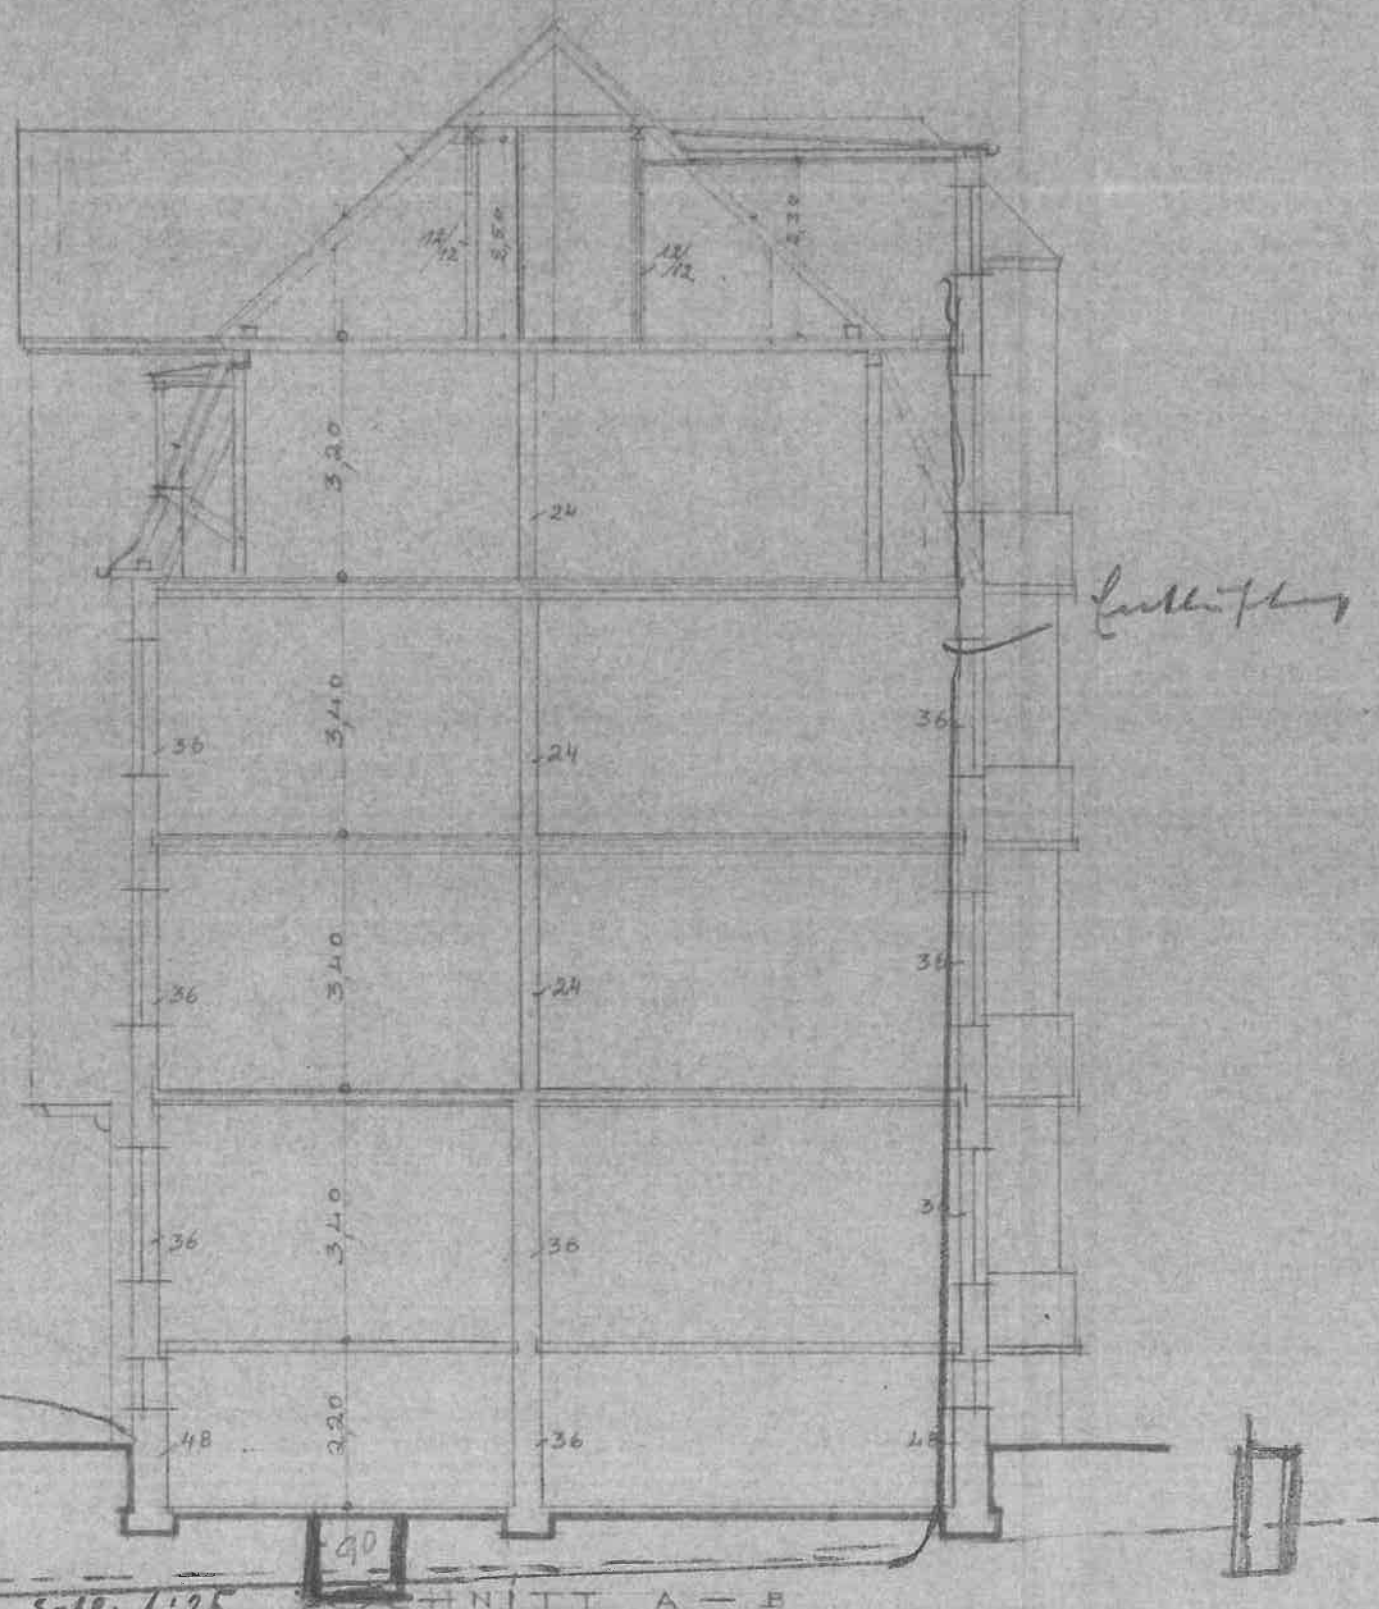

+ 27.30

$$KS + 2H_2O$$

Sept. 1: 25

ANNETT A - B

KIEL, AM 4 NOV. 1954

DER BAUHER:

DER ARCHITECT:

$$M A S E T A B = 1 : 100$$

ARCHITECT
DIETRICH H. T. STARK
101 GRAF-SEE-STR. 32

KIRK GRAF-SPEE-STR. 82
Kirk Graf-Spee-Str. 82